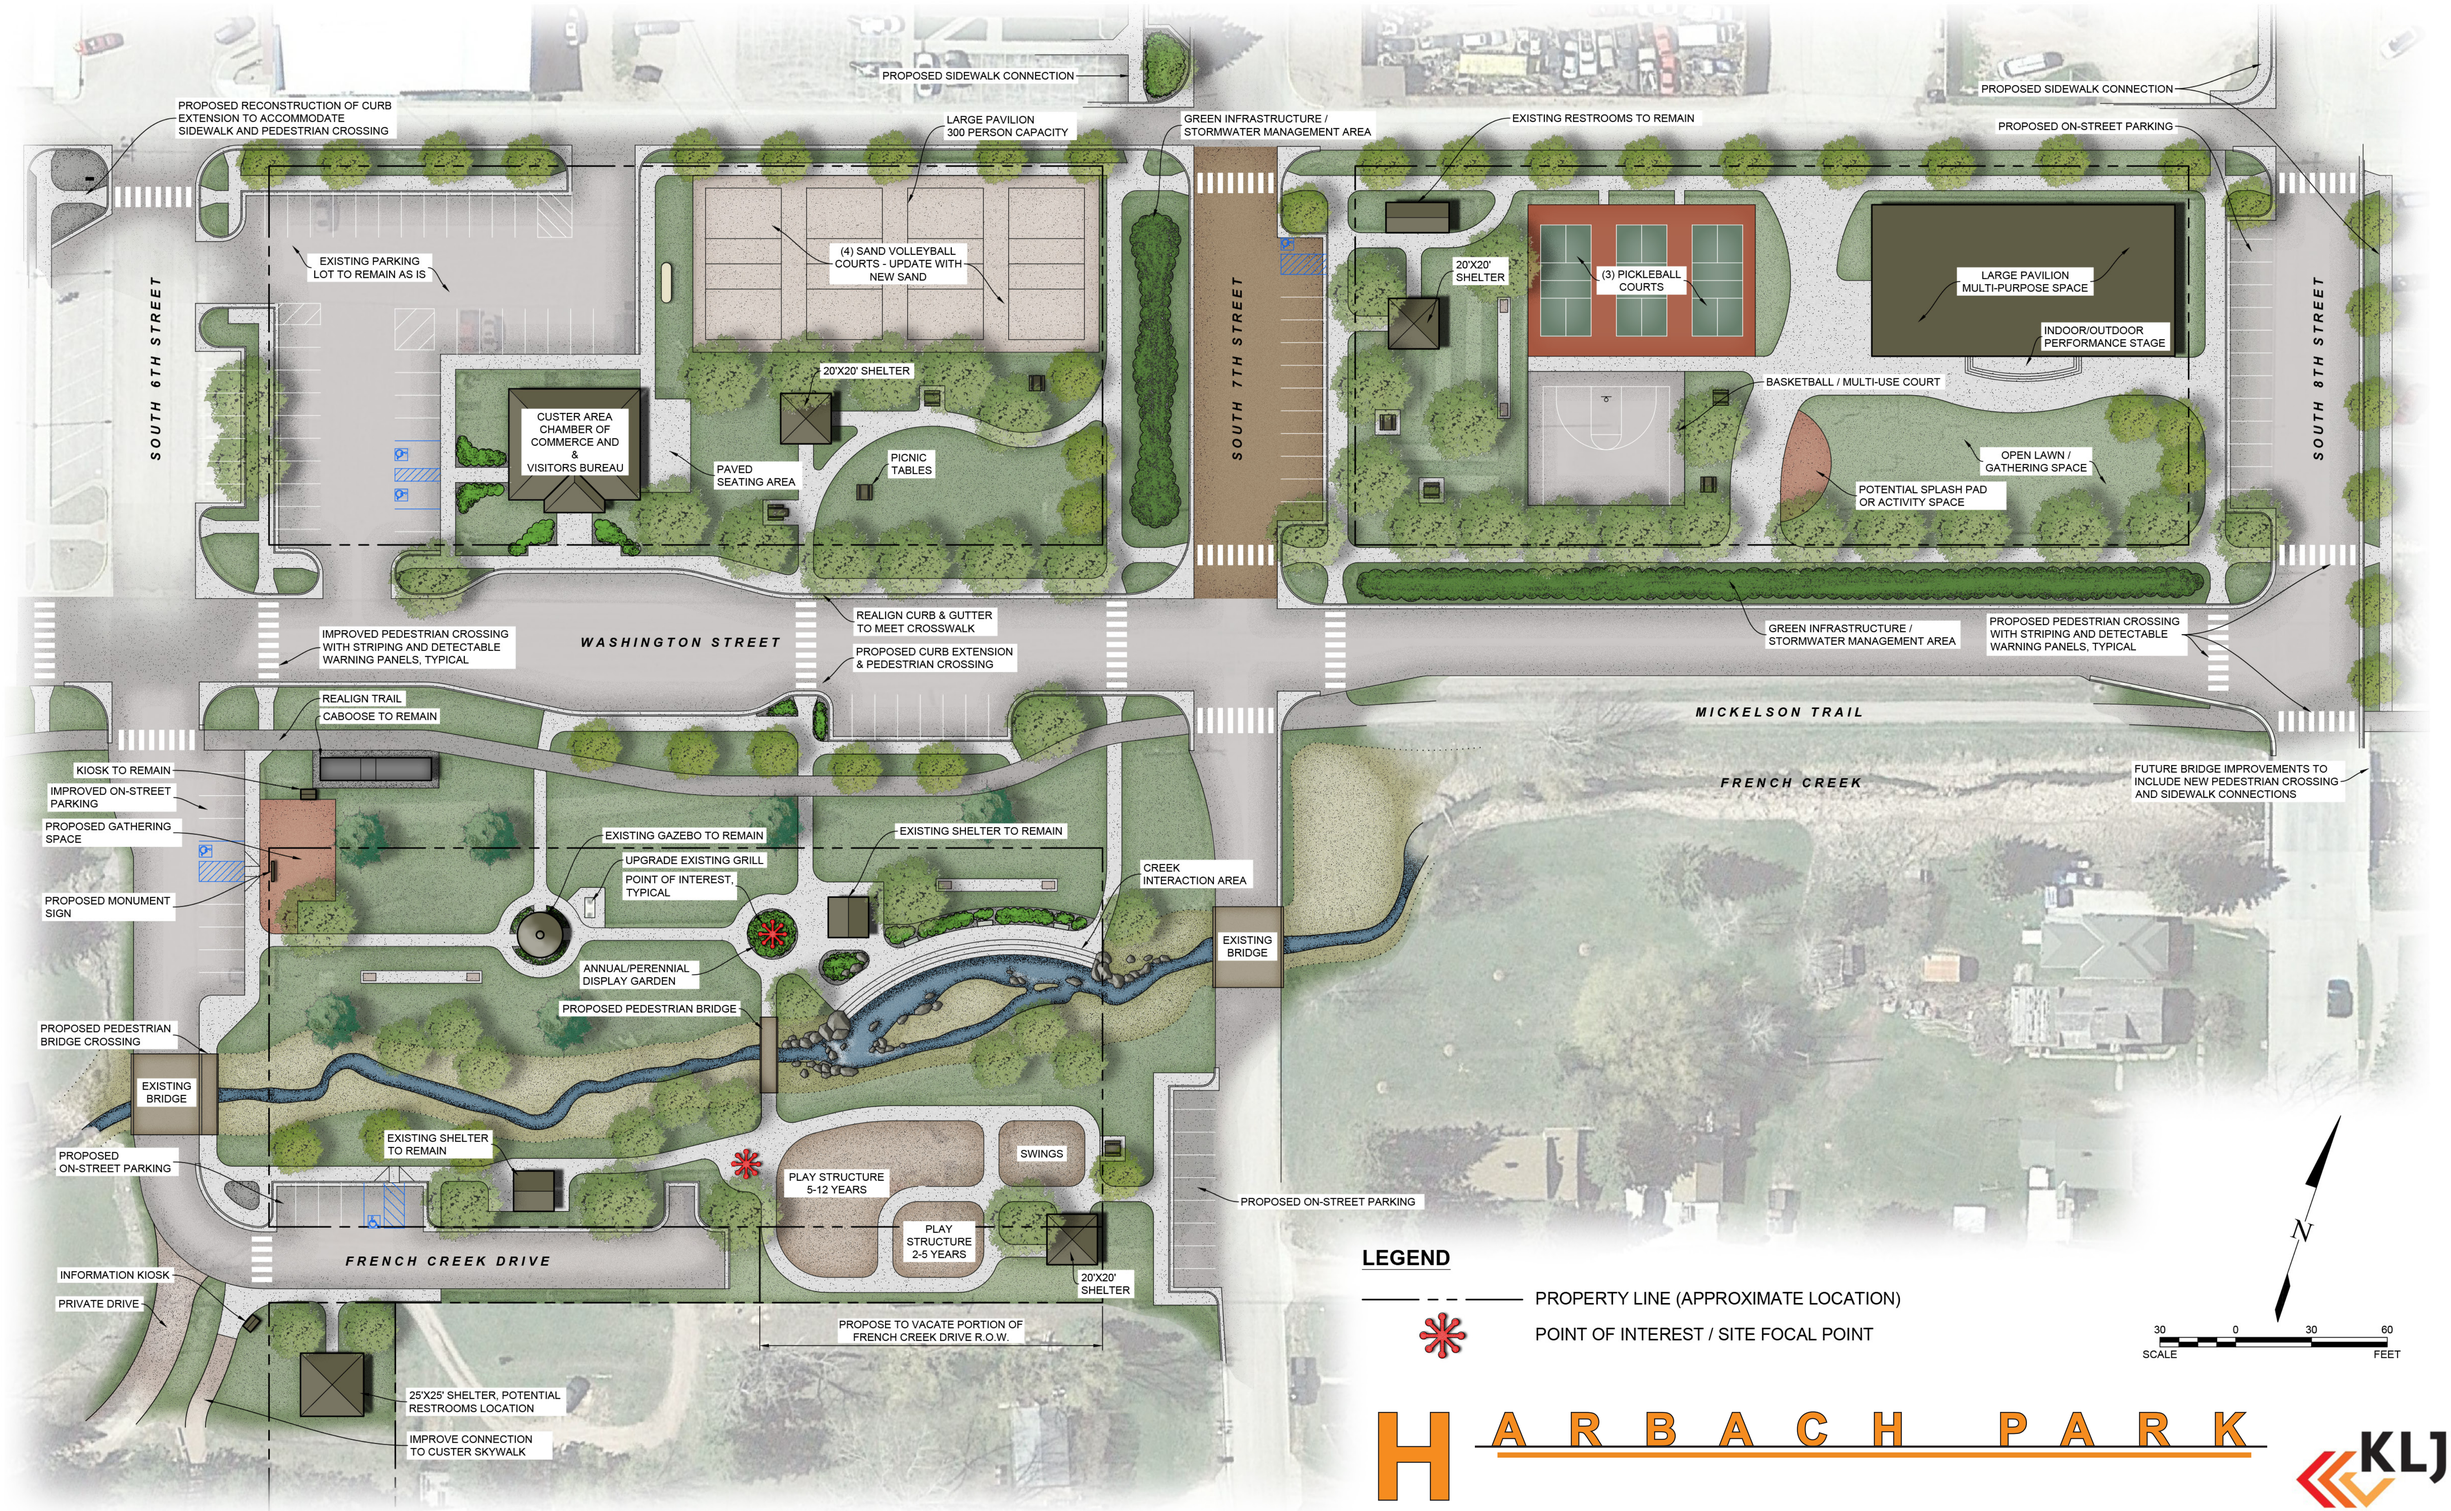

03.20.2018 | Project No. 10417110 | Custer City, South Dakota

CONCEPTUAL LAYOUT PLAN 2

NOT FOR CONSTRUCTION